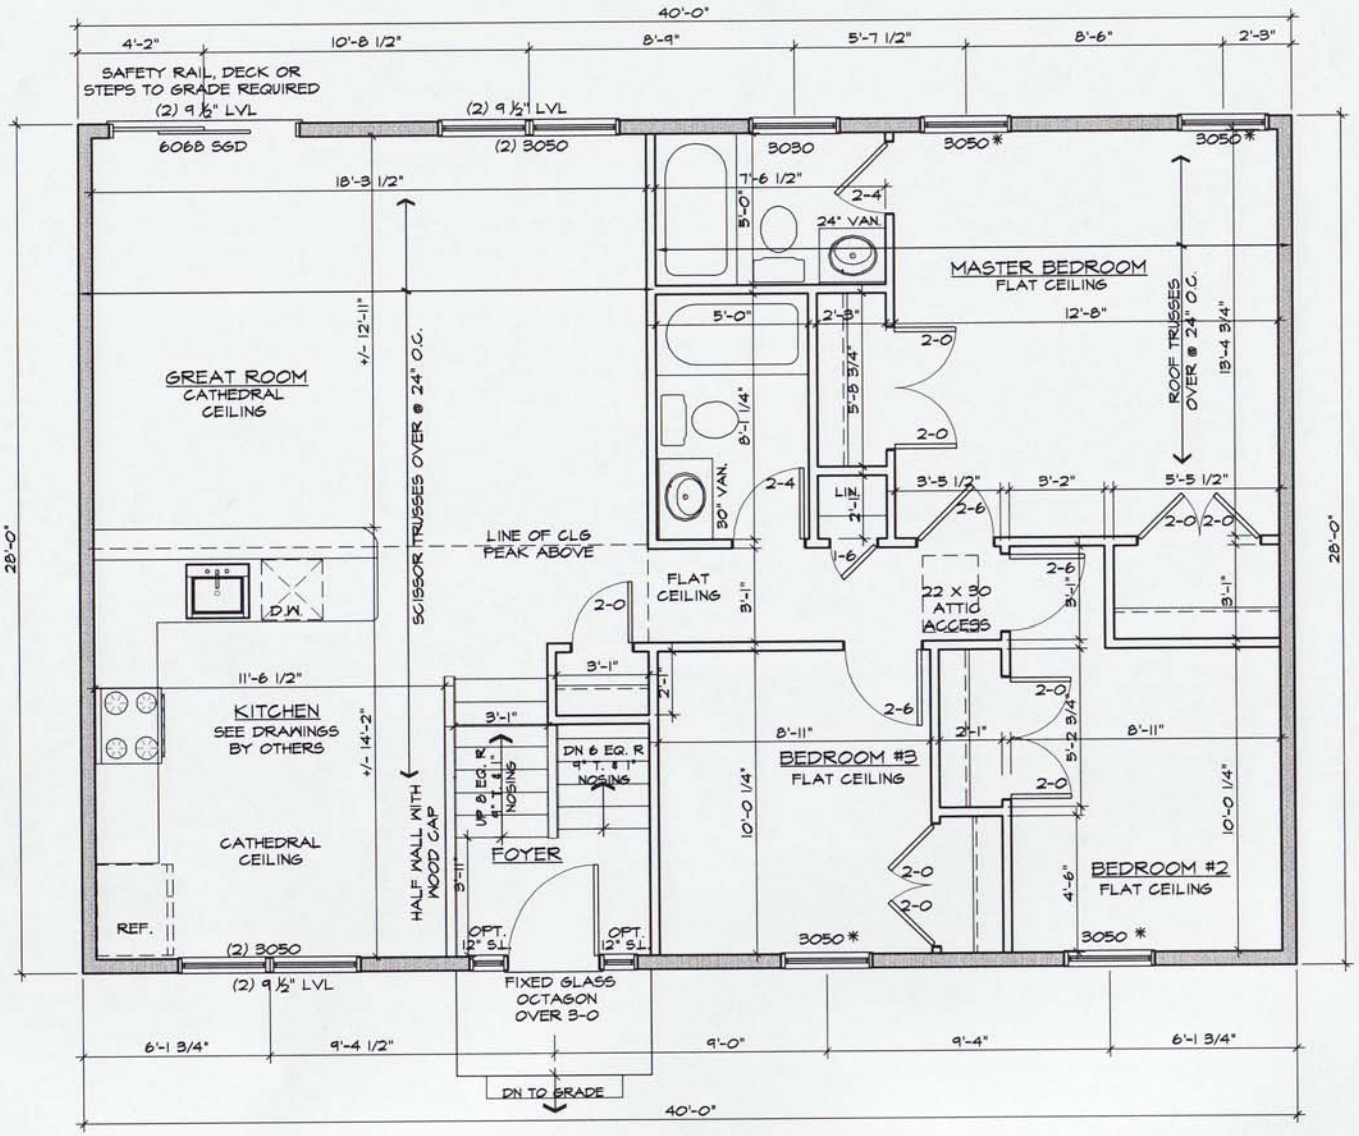

FIRST FLOOR PLAN

1/4"=1'-0

NOTES:

ALL EXTERIOR WALL HEADERS (2) 2X10 UNLESS NOTED OTHERWISE

ALL INTERIOR STUD WALL DIMENSIONS 3 1/2" UNLESS NOTED OTHERWISE

ALL EXTERIOR STUD WALL DIMENSIONS 5 1/2" UNLESS NOTED OTHERWISE (SHOWN SHADED)

ALL ANGLED WALLS 45° UNLESS NOTED OTHERWISE

* DENOTES EGRESS WINDOW

THE PIN OAK		
SCALE 1/4" = 1'-0"	BRISTOL SPRINGS	DRAWN BY
DATE 03/02/10		REVISED
Donna Anastasi – CAD Drafting Service 1818 Quebec Street, Severn, MD 21144 410-519-7200		
FLOOR PLAN		DRAWING NUMBER A3